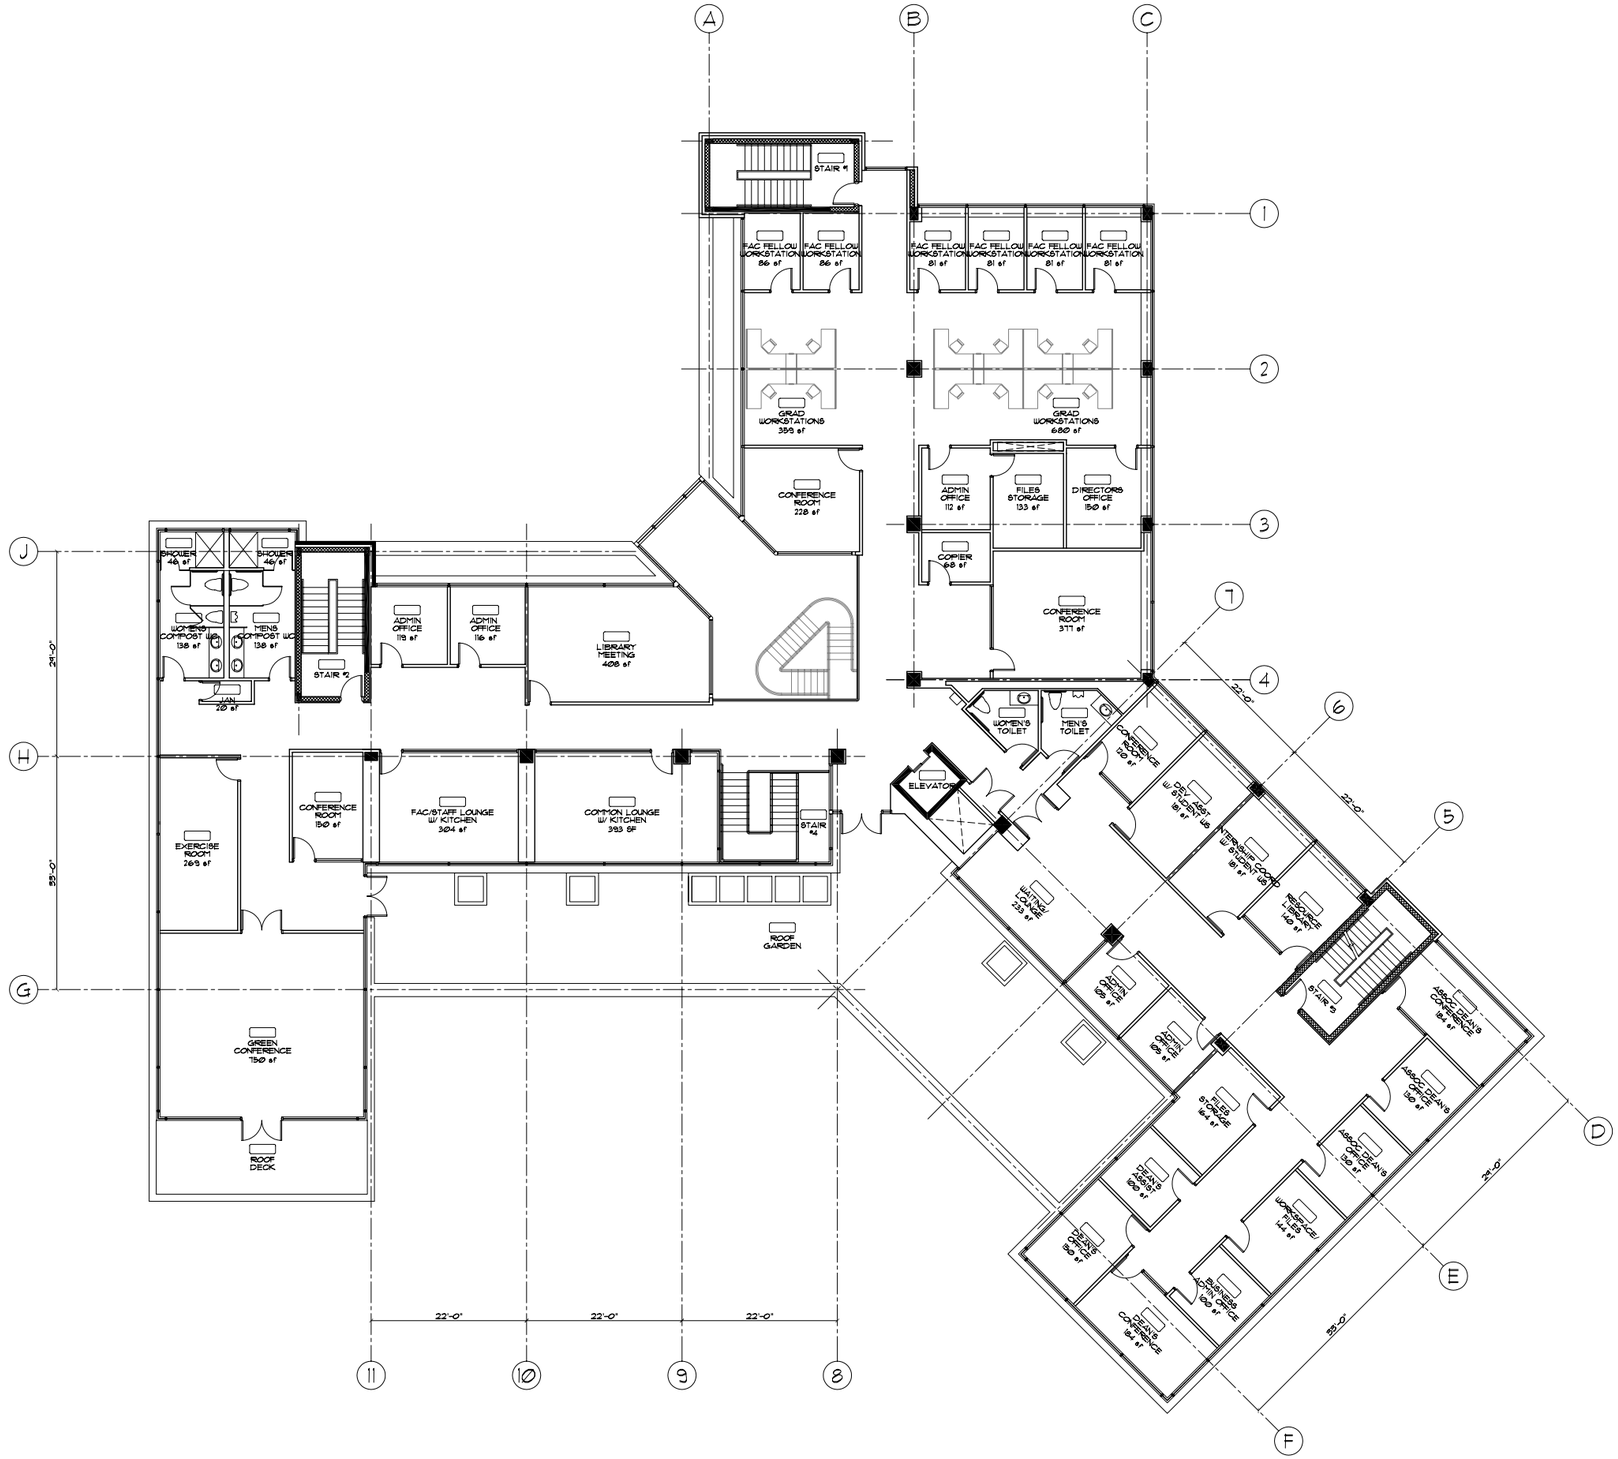

THE GREENING OF AIKEN - EXPANSION AND RENOVATION TO THE GEORGE D. AIKEN CENTER

WILLIAM MACLAY ARCHITECTS & PLANNERS - SALEM ENGINEERING, INC. - ENGINEERING VENTURES - ANDROPOGON ASSOCIATES - ERICKSON CONSULTING - ENERGY BALANCE - ENERGYSMITHS - BENYA LIGHTING DESIGN - BUILDING ENGINEERING GROUP - CAMRODEN ASSOCIATES, INC. - YELODOG DESIGN - ROLF JENSEN & ASSOCIATES, INC.

Fourth Floor Plan

Scale: 1/8" = 1'-0"

A 1.4

30% SD
Issue Set
02.01.05

X:\Projects\0414-Aiken\08 - Drawings\11 - Schematic Design\30% Cost Estimate Drawings\PLOTA1.4.dwg, 1/28/2005 12:21:31 PM, Adobe PDF